QMS T3

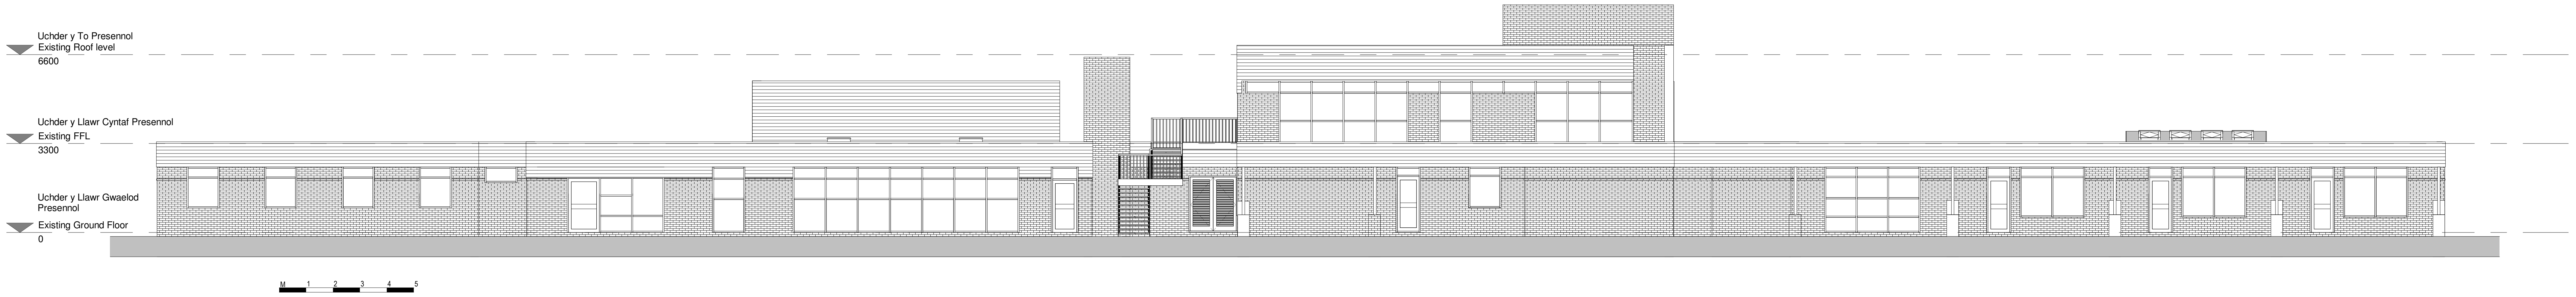

De Ddwyrain
South East
1 : 100

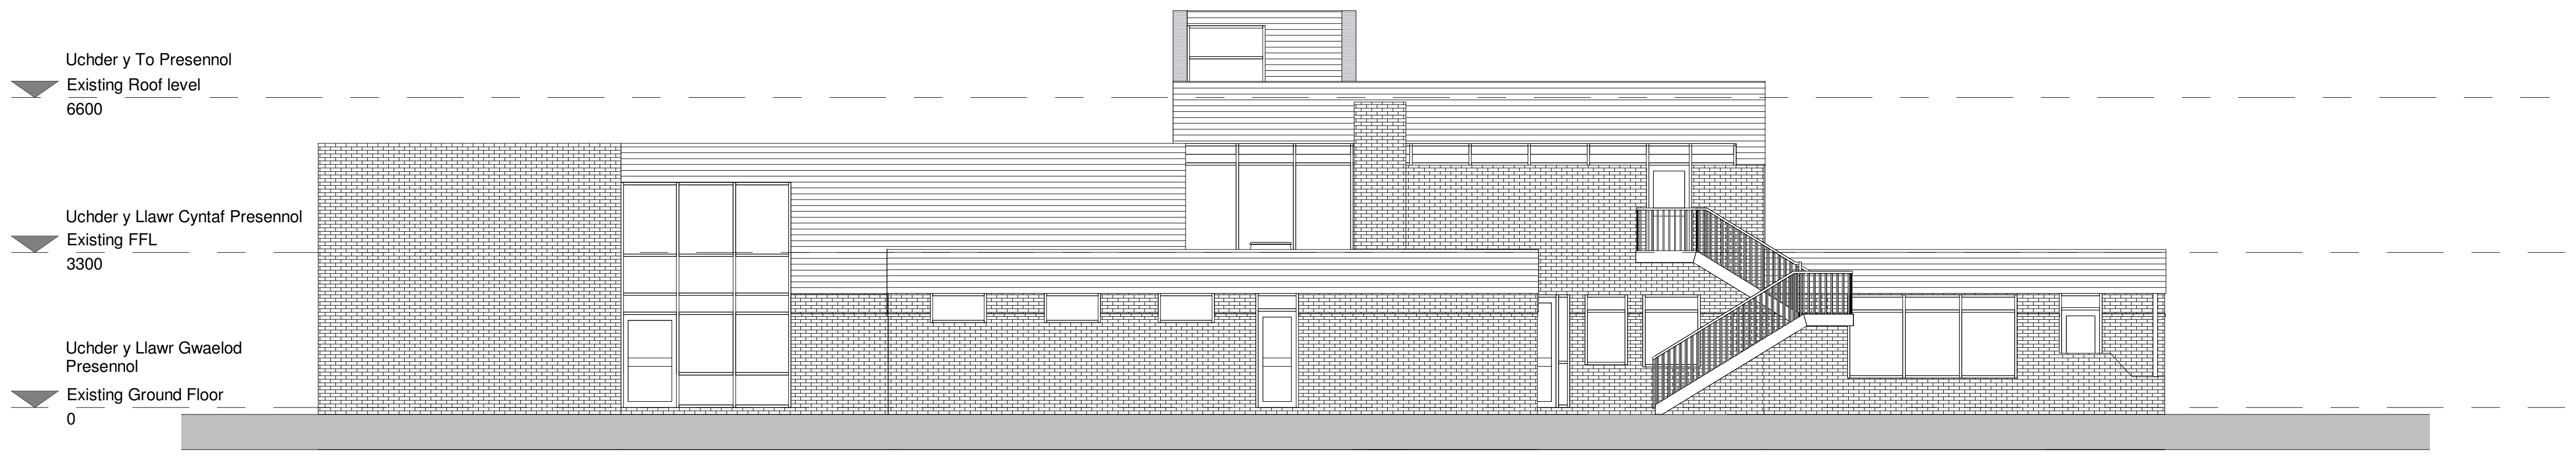

De Orllewin
South West
1 : 100

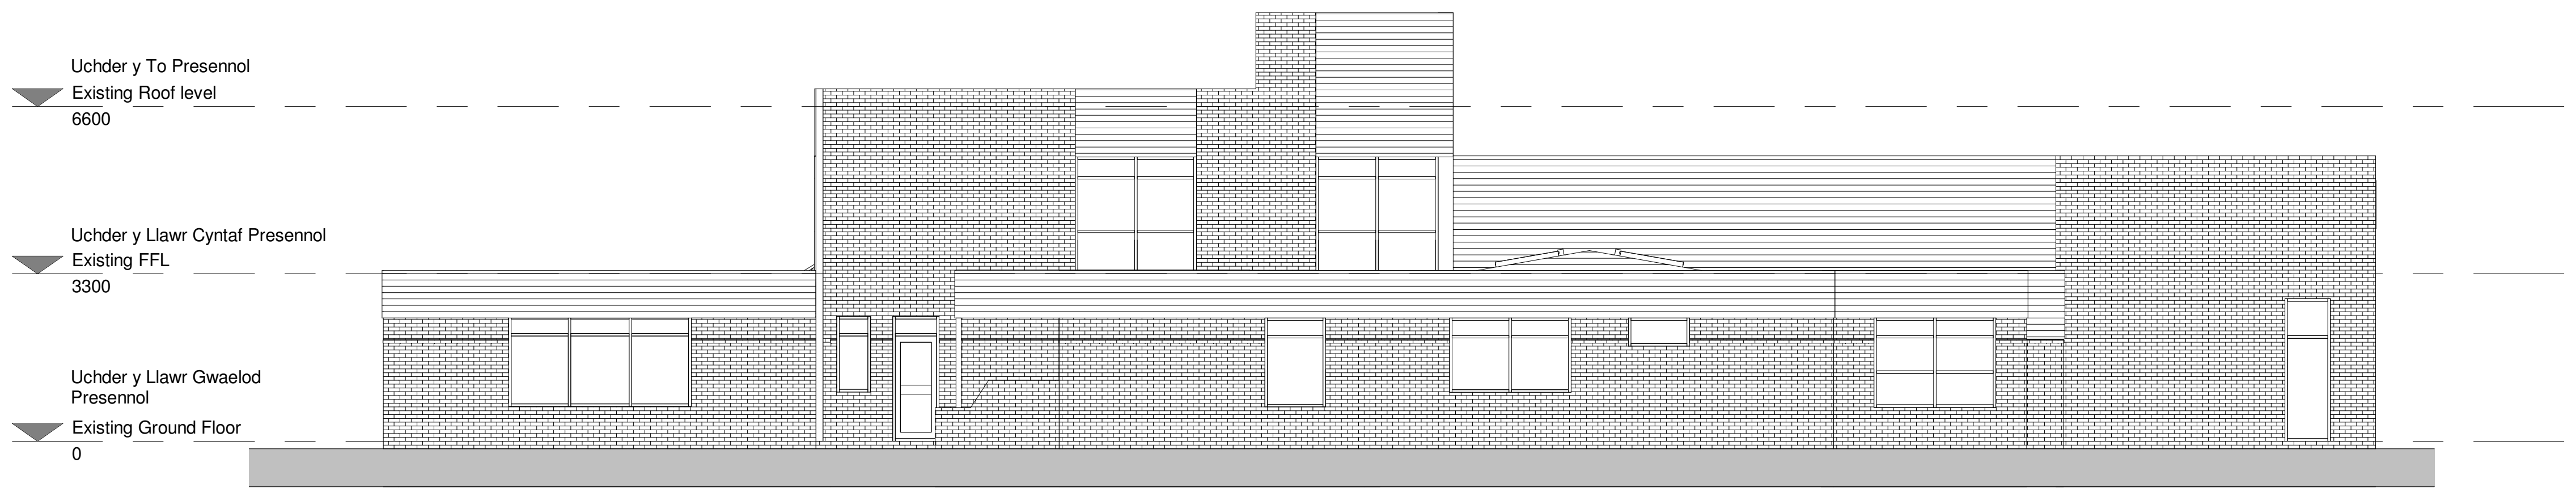

Gogledd Ddwyrain
North East
1 : 100

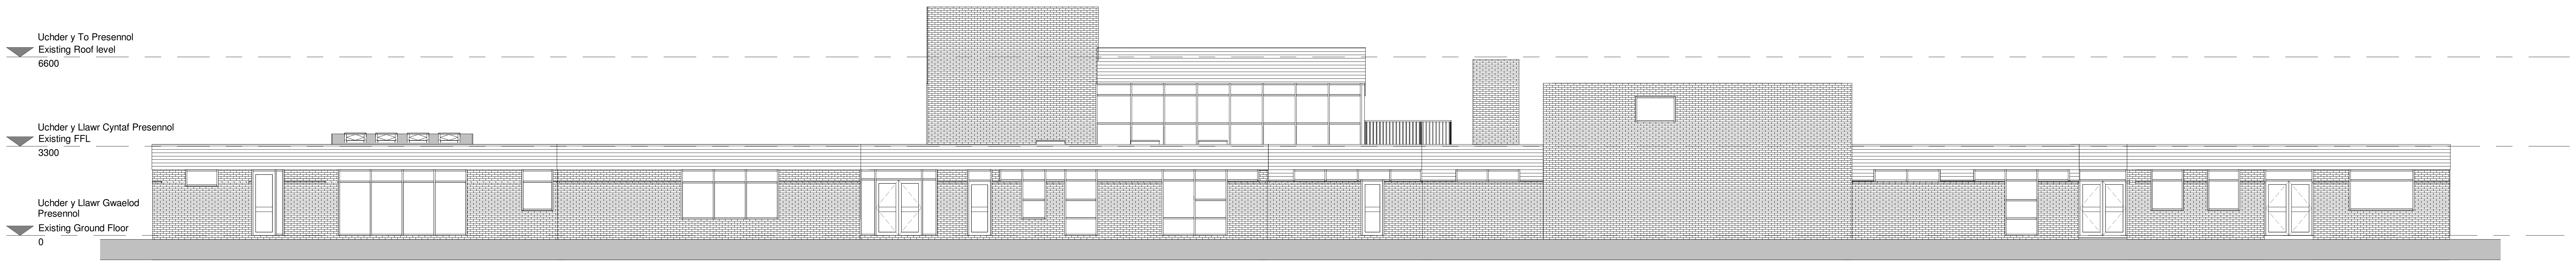

Gogledd Orllewin
North West
1 : 100

Nodiadau Cyffredinol
1. Contractwr i wirio pob mesuriad a lefelau datwm ar y safle.
2. Mae pob cynllun yn eiddo i TACP Architects Ltd yn unig ac nid oes hawl i'w defnyddio heb cantiatad ysgrifenedig.
3. Mae pob argraffiad, manyleb a'u hawlfraint yn eiddo i TACP Architects Ltd.
4. Peidiwch a thynnu graddfa o’r llunidadau.
5. Rhaid i bob mesuriad gael ei wirio ar y safle cyn cychwyn lluniadau gweithdy, cynhyrchu ac phob anghysondeb gael eu adrodd yn ol i TACP Architects Ltd.

General Notes
1. Contractor to verify all dimensions and check level datums on site
2. All of the designs are the sole property of TACP Architects Ltd and may not be used without their written agreement
3. All prints, specifications and their copyright are the property of TACP Architects Ltd
4. Do not scale off drawings
5. All dimensions shall be checked on site before commencement of shop drawings, manufacture and all discrepancies must be reported to TACP Architects Ltd

Adolygiadau / *Revisions*

Adol Rev	Dydd Date	Disgrifiad Description	Gan By	Gwirio Check
P1	10/06/20	Cais Cynllunio - Planning Application	CM	MG

Ymgynghorwyr / *Consultants*

Cleient / *Client*

Read Construction

Teitl y Prosiect / *Project Title*

Cyfrwng Cymraeg & Ysgol Parc Borras
Welsh Medium & Borras CP School

Teitl y Cynllun / *Drawing Title*

Borras GG - Gweddlun Presennol
Borras CP - Existing Elevations

Diben Dyroddi / *Purpose of Issue*
Statws / Status
Cais Cynllunio
Planning Application

Graddfa *Scale*	Dyddiad *Date*	Cynllunydd *Drawn By*	Gwiriwr *Checked By*	Swyddfa *Office*
1 : 100@A0	09/06/20	CM	MG	Wrexham

Rhif Prosiect *Job Number*	Prosiect•Cychwynnwr•Parth•Lefel•Math•Rôl•Rhif *Project•Originator•Zone•Level•Type•Role•Number*	Adolygiad *Revision*
19076	BOR-TACP- A1-XX- DR-A- 0005	P1

TACP Architects Ltd

Pembroke House
Ellice Way,
Parc Technoleg Wrecsam,
Wrecsam, LL13 7YT
01978 291161

Pembroke House
Ellice Way,
Wrexham Technology Park,
Wrexham, LL13 7YT

admin@tacparchitects.co.uk
www.tacparchitects.co.uk

Pensaerniaeth • Cynllunio Mewnol • Cynllunio Gofal Iechyd • Cadwraeth • Uwchgynllunio • Dylunio Cynaliadwy
Architecture • Interior Design • Healthcare Planning • Conservation • Masterplanning • Sustainable Design